

- | | |
|---------------|---|
| LEGEND | DESIGN / EXISTING SURFACE CONTOURS |
| | PROPOSED STORMWATER DRAINAGE PIPE |
| | EXISTING SEWER MAIN ALIGNMENT & PIT |
| | EXISTING TELSTRA |
| | EXISTING OPTIC FIBRE |
| | EXISTING POWER (OH) |
| | EXISTING WATER MAIN |
| | EXISTING GAS MAIN |
| | EXISTING KERB & CHANNEL |
| | EXISTING STORMWATER DRAINAGE PIPEPIT |
| | EXISTING TALL DRAIN |
| | PROPOSED ROAD KERB & CHANNEL(NO. 2 BARRIER KERB) |
| | PROPOSED ROAD CENTRELINE |
| | PROPOSED 2 ROWS OF BLUESTONE COBBLES AT DRIVEWAYS |
| | PROPOSED GRADED SIDE ENTRY PIT |
| | PROPOSED JUNCTION PIT |
| | PROPOSED SIDE ENTRY PIT |
| | PROPOSED GRADED PIT |
| | PROPOSED ENDWALL & ROCK BEACHING |
| | EXISTING HOUSE DRAIN |
| | OUTLET PIT: (P) PIT/PIPE-(K) KERB |
| 1002 | STREET NUMBER |
| | TEMPORARY BENCH MARK |
| | PERMANENT SURVEY MARK |
| | PROPOSED ASPHALT PAVEMENT REGRADE/RESURFACE |
| | PROPOSED 125 THK CONCRETE SHARED PATH PAVEMENT |
| | PROPOSED 125 THK CONCRETE BIKE PATH PAVEMENT |
| | PROPOSED 150 THK CONCRETE BIKE PATH PAVEMENT |
| | PROPOSED BIKE PATH ASPHALT RE-SURFACING |
| | PROPOSED ROAD PAVEMENT |
| | PROPOSED RAISED PEDESTRIAN CROSSING (R/C) |
| | PROPOSED LANDSCAPING / VERGE RE-INSTATEMENT |
| | PROPOSED GRANITE SAND PATH |
| | PROPOSED SPEED CUSHION |
| | PROPOSED UNMARKING - REFER C11 FOR DETAILS |
| | RE-INSTATE EXISTING SEALED DRIVEWAY TO COUNCIL SATISFACTION |
| | RE-INSTATE EXISTING CONCRETE DRIVEWAY TO COUNCIL SATISFACTION |


NOTE: ANY USE OF THE ELECTRONIC DRAWINGS OR DATA PROVIDED BY STANTEC SHALL BE USED AT THE USER'S RISK. NO RESPONSIBILITY WILL BE TAKEN BY STANTEC AS TO THE ACCURACY OF THE DIGITAL DRAWING OR DATA. ANY SET OUT WORKS UNDERTAKEN USING STANTEC DIGITAL DRAWINGS OR DATA SHOULD BE CHECKED AGAINST EXISTING TITLE PEGS, TEMPORARY AND/OR PERMANENT SURVEY MARKS AS NOMINATED BY THE PROJECT'S LICENSED SURVEYOR. THE SET-OUT INFORMATION PROVIDED ON ARCHITECTURAL AND/OR OTHER PROJECT RELATED DRAWINGS AND DOCUMENTS, IN CONJUNCTION WITH THE APPROVED HARD COPY DRAWINGS PRIOR TO THE COMMENCEMENT OF CONSTRUCTION

NOTE: CONTRACTOR IS TO BE AWARE OF THE LOCALISED LOWERING OF SERVICES INFRASTRUCTURE TO PROVIDE MINIMUM CLEARANCES TO EXISTING AND PROPOSED INFRASTRUCTURE. LOCALISED LOCATIONS ARE INDICATED BASED ON ANTICIPATED SERVICE INFRASTRUCTURE ALIGNMENTS AND SHOULD BE CONSIDERED BY THE CONTRACTOR WHEN PRICING.

NOTE:
ALL DISTURBED SURFACES, FENCING & OTHER ITEMS TO BE RE-INSTATED TO ORIGINAL CONDITION.

NOTE: THE LOCATION OF EXISTING UNDERGROUND SERVICES ARE SHOWN INDICATIVELY ONLY. THE CONTRACTOR IS RESPONSIBLE FOR CONTACTING ALL AUTHORITIES TO DETERMINE THE LOCATION OF UNDERGROUND SERVICES PRIOR TO THE COMMENCEMENT OF CONSTRUCTION WORK. ANY DISCOVERY OF WORKS WITH A SERVICE IS TO BE REPORTED TO THE ENGINEER IMMEDIATELY. THE CONTRACTOR SHALL ENSURE THAT ALL SERVICES ARE FULLY PROTECTED DURING CONSTRUCTION. ANY SERVICES DAMAGED DURING CONSTRUCTION SHALL BE REPAIRED AT THE CONTRACTORS EXPENSE.

FOR CONSTRUCTION

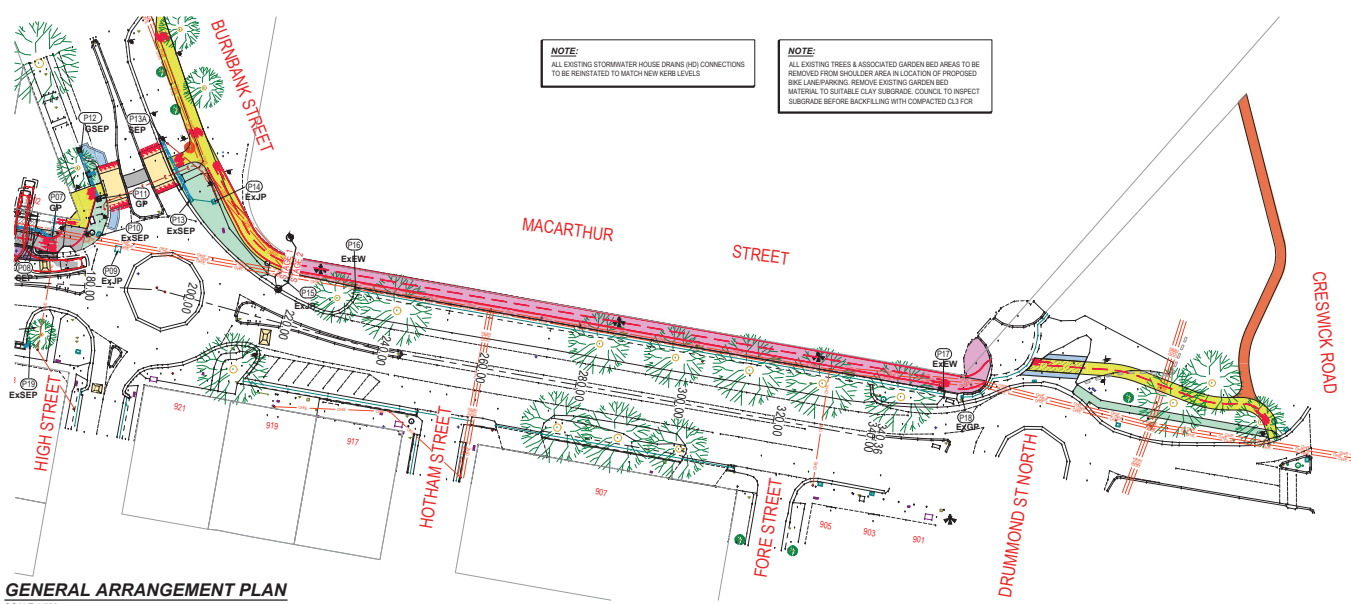

GENERAL ARRANGEMENT PLAN

SCALE 1:500

NO.	ISSUED FOR	DATE	R/F	APPROVED	RE- ISSUED FOR	DATE	DR	APPROVED	DESIGNED	SCALE	JULY 2024
01	INFORMATION	21.08.2024	R/F		08 ISSUED FOR CONSTRUCTION	26.07.2024	DR		R. FERGUSON	SCALE	
02	PRELIMINARY	04.09.2024	R/F	R.D.	09 RE-ISSUED FOR CONSTRUCTION	25.08.2025	DR	P	R. FERGUSON	A1: 1/500, A3: 1/1000	
03	PRELIMINARY	25.10.2024	R/F						BCC	SHEET 626	
04	PRELIMINARY	19.12.2024	R/F	R.D.					CHECKED	A1 / A3	
05	PRELIMINARY	19.12.2024	R/F	R.D.					D. RICHARDSON	APPROVED	J. PREECE
06	APPROVAL	25.03.2025	R/F	R.D.						DATE: 25.08.2025	DATE: 25.08.2025
07	ISSUE FOR TENDER	31.04.2025	J.B.	R.D.							



PROJECT:

PROTECTED BICYCLE PATH
MACARTHUR STREET
LAKE WENDOUREE, BALLARAT
VICTORIA 3350

CIVIL DRAWING

DRAWING TITLE:	
ROAD & DRAINAGE LAYOUT GENERAL ARRANGEMENT PLAN	
REF. No.	SHEET
304401559-200	C02 OF