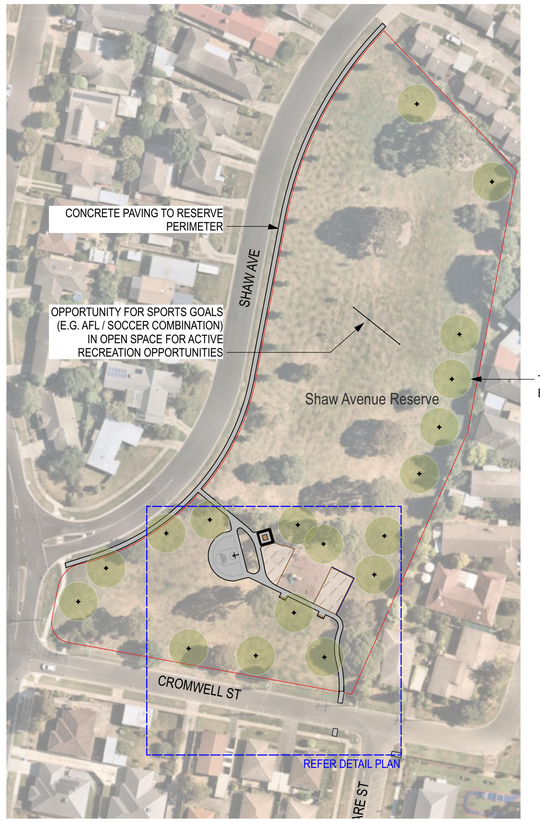

1 SITE PLAN
Scale: 1:1000

0 20 30 40 50 m

2 DETAIL PLAN
Scale: 1:200

0 5 10 15 20 m

urban initiatives
LANDSCAPE ARCHITECTS & URBAN DESIGN CONSULTANTS

MELB OFFICE
GROUND FLOOR 143 FRANKLIN STREET, MELBOURNE VIC 3000 AUSTRALIA
T: (03) 9329 6844
E: OFFICE@URBANINITIATIVES.COM.AU

TAS OFFICE
CITY MILL: LEVEL 3 11 MORRISON STREET, HOBART TASMANIA 7000 AUSTRALIA
T: (03) 6223 3138
E: ANDREW@URBANINITIATIVES.COM.AU

W: WWW.URBANINITIATIVES.COM.AU

NOTE
THIS WORK IS NOT TO BE COPIED OR REPRODUCED IN ANY FORM WITHOUT THE PRIOR WRITTEN PERMISSION OF THE AUTHOR.

CLIENT
CITY OF BALLARAT

CITY OF BALLARAT

SUB-CONSULTANTS

NO.	DATE	REVISION	BY

NO.	DATE	ISSUE	BY
A	30/6/2022	CONCEPT DESIGN	TB / WKT

DRAWN BY
CHECKED BY
PLOT DATE 30/6/2022
CAD FILE NAME Ballarat Concept 03 WK Edit.vwx

NORTH

SCALE
AS NOTED @A1
1: @A3

PROJECT
22007
BALLARAT SMALL PARKS LANDSCAPE

ADDRESS
BALLARAT, VICTORIA

DRAWING NO.
LA012

REV #

DRAWING NAME
Shaw Avenue Reserve