


CARDIGAN VILLAGE RESERVE UPGRADE - DRAFT CONCEPT


ENGAGEMENT OVERVIEW

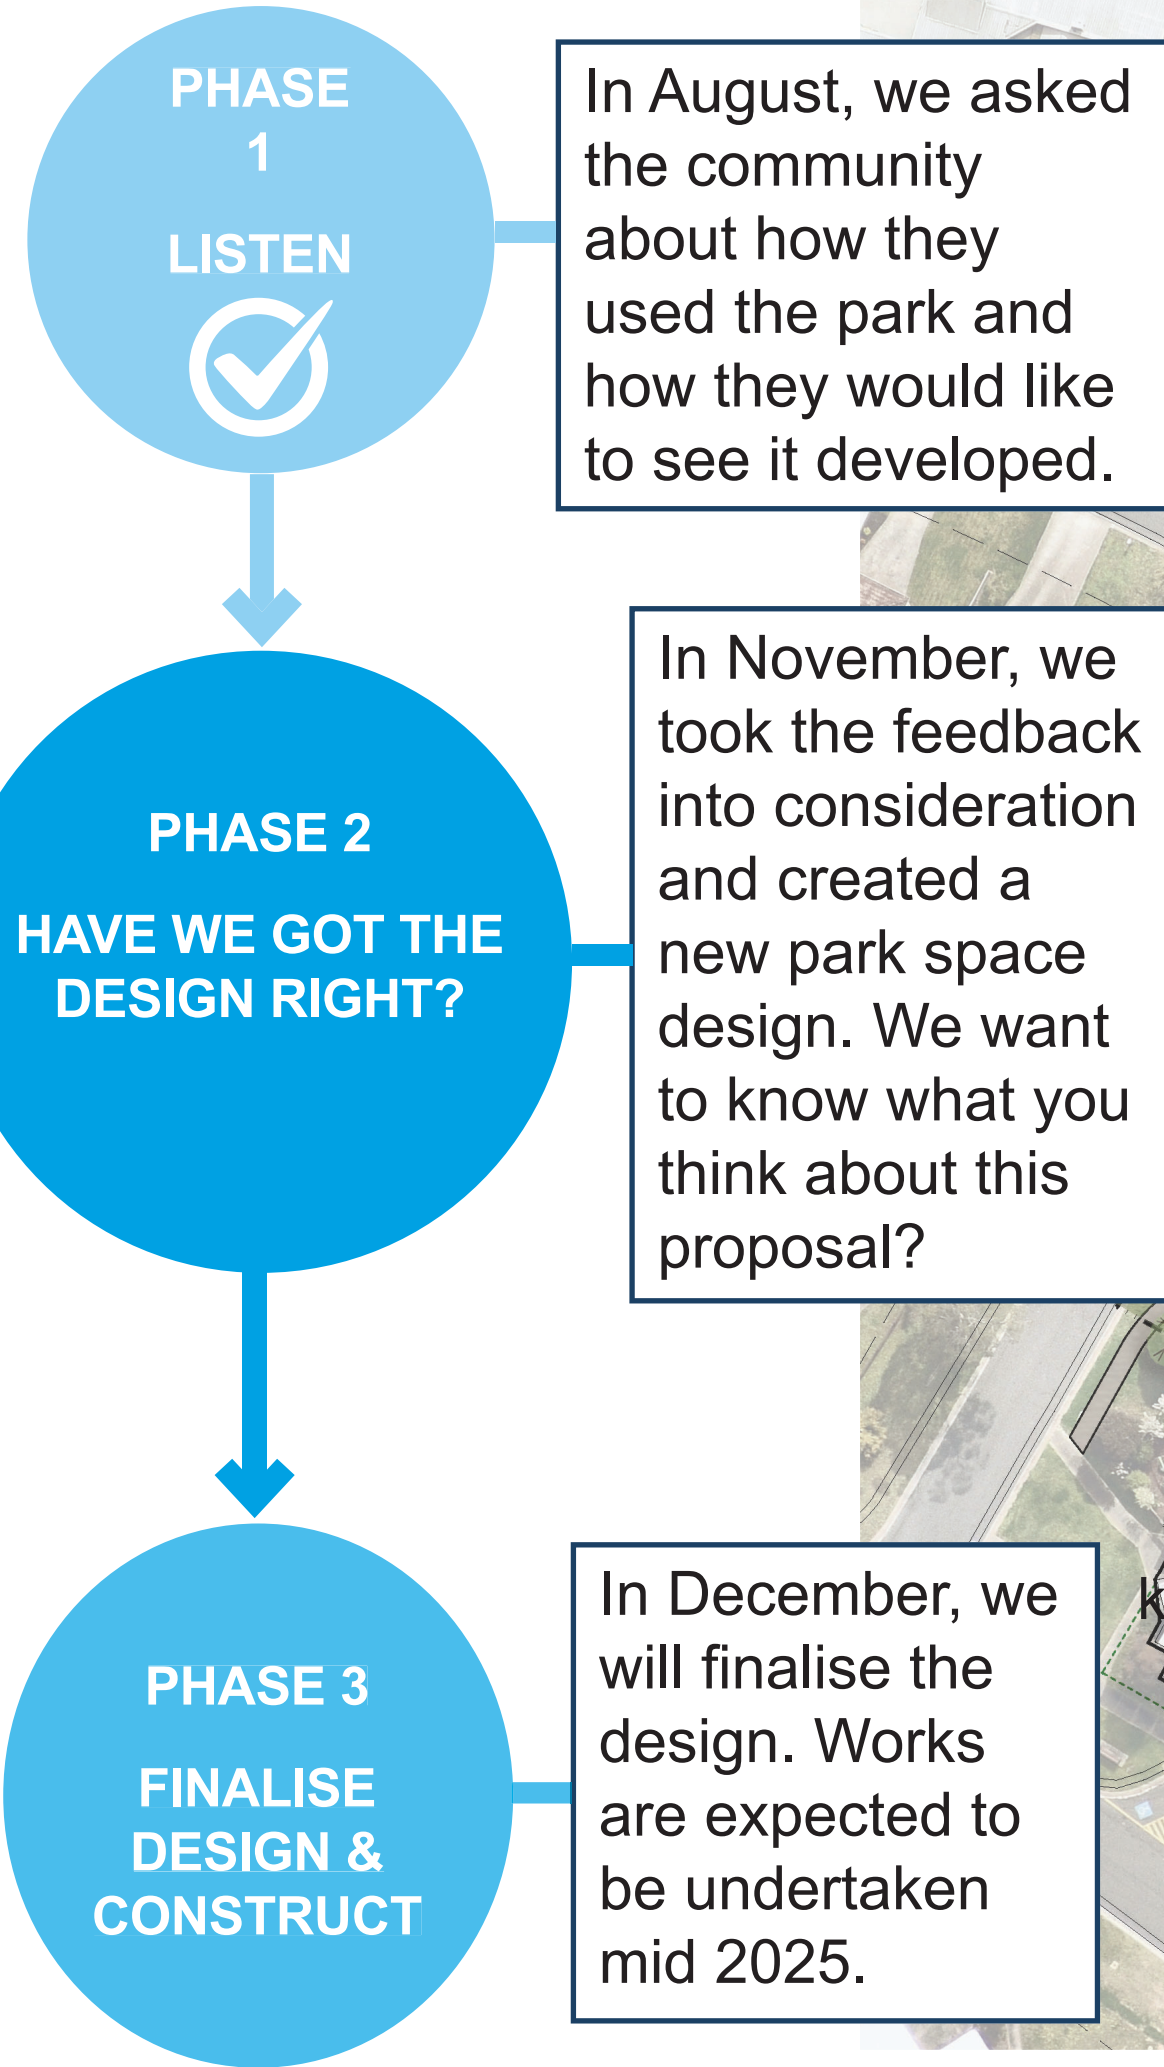


In August, we asked the community about how they used the park and how they would like to see it developed.

In November, we took the feedback into consideration and created a new park space design. We want to know what you think about this proposal?

In December, we will finalise the design. Works are expected to be undertaken mid 2025.

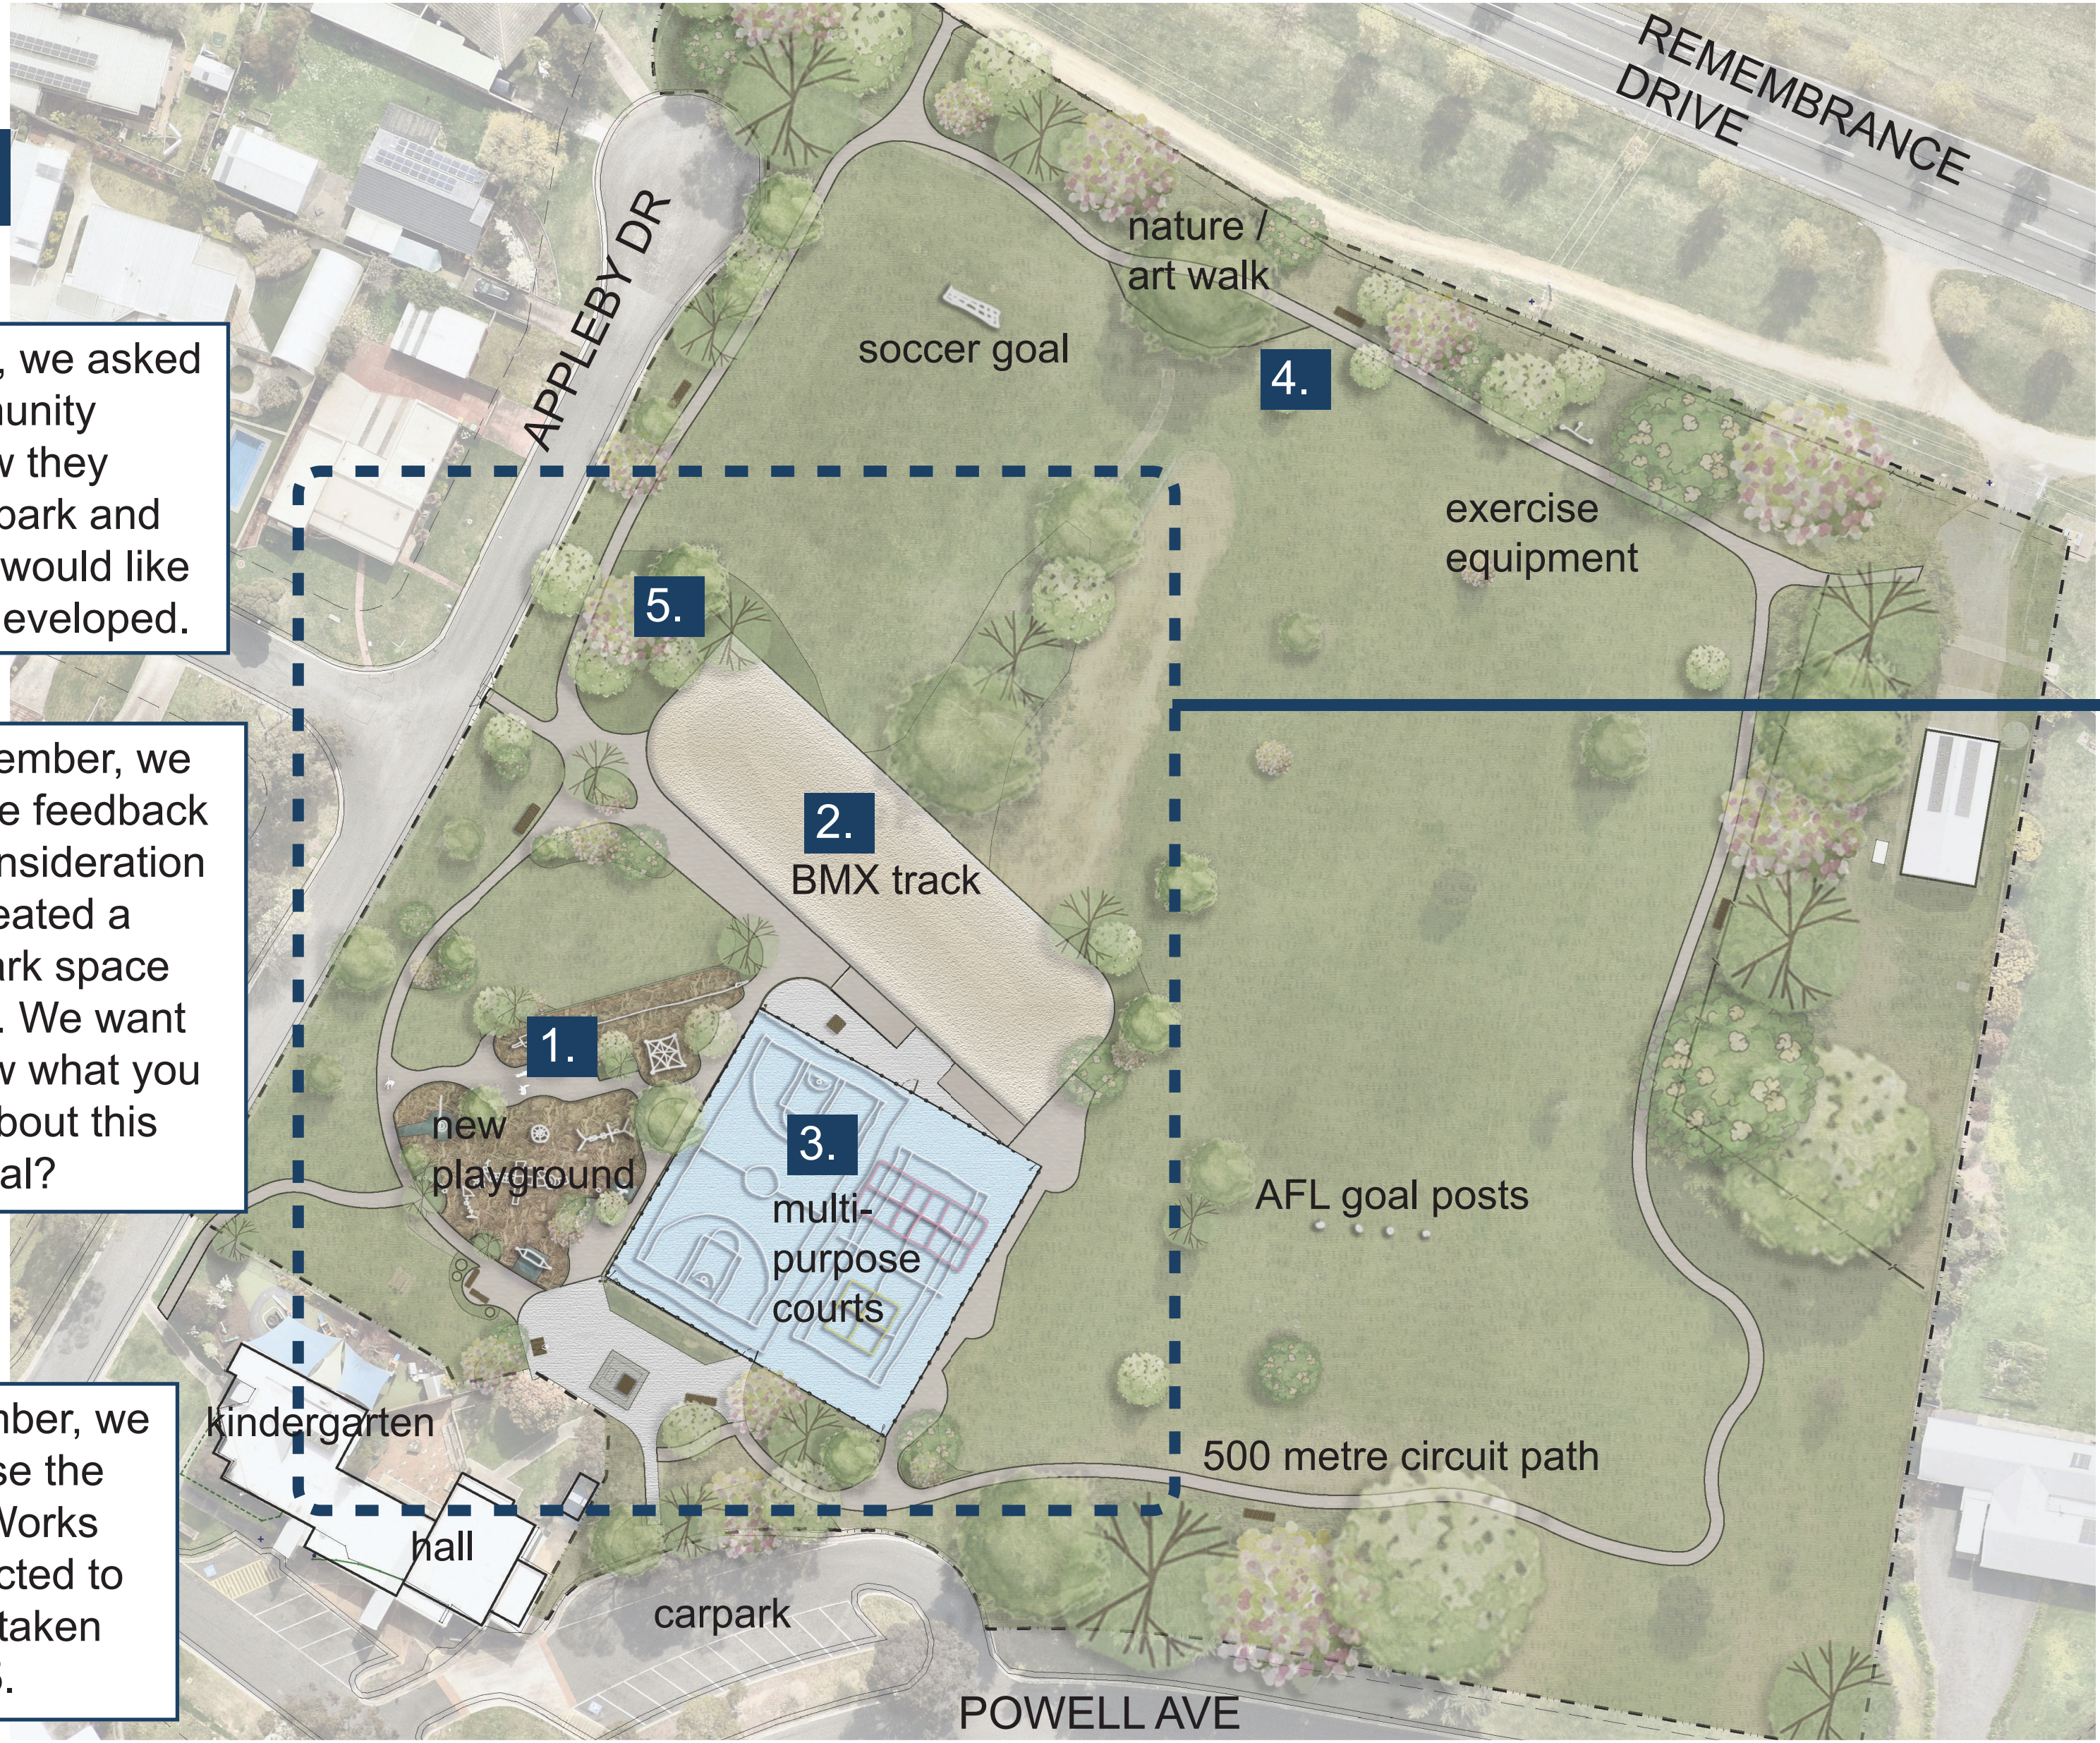

DRAFT CONCEPT PLAN

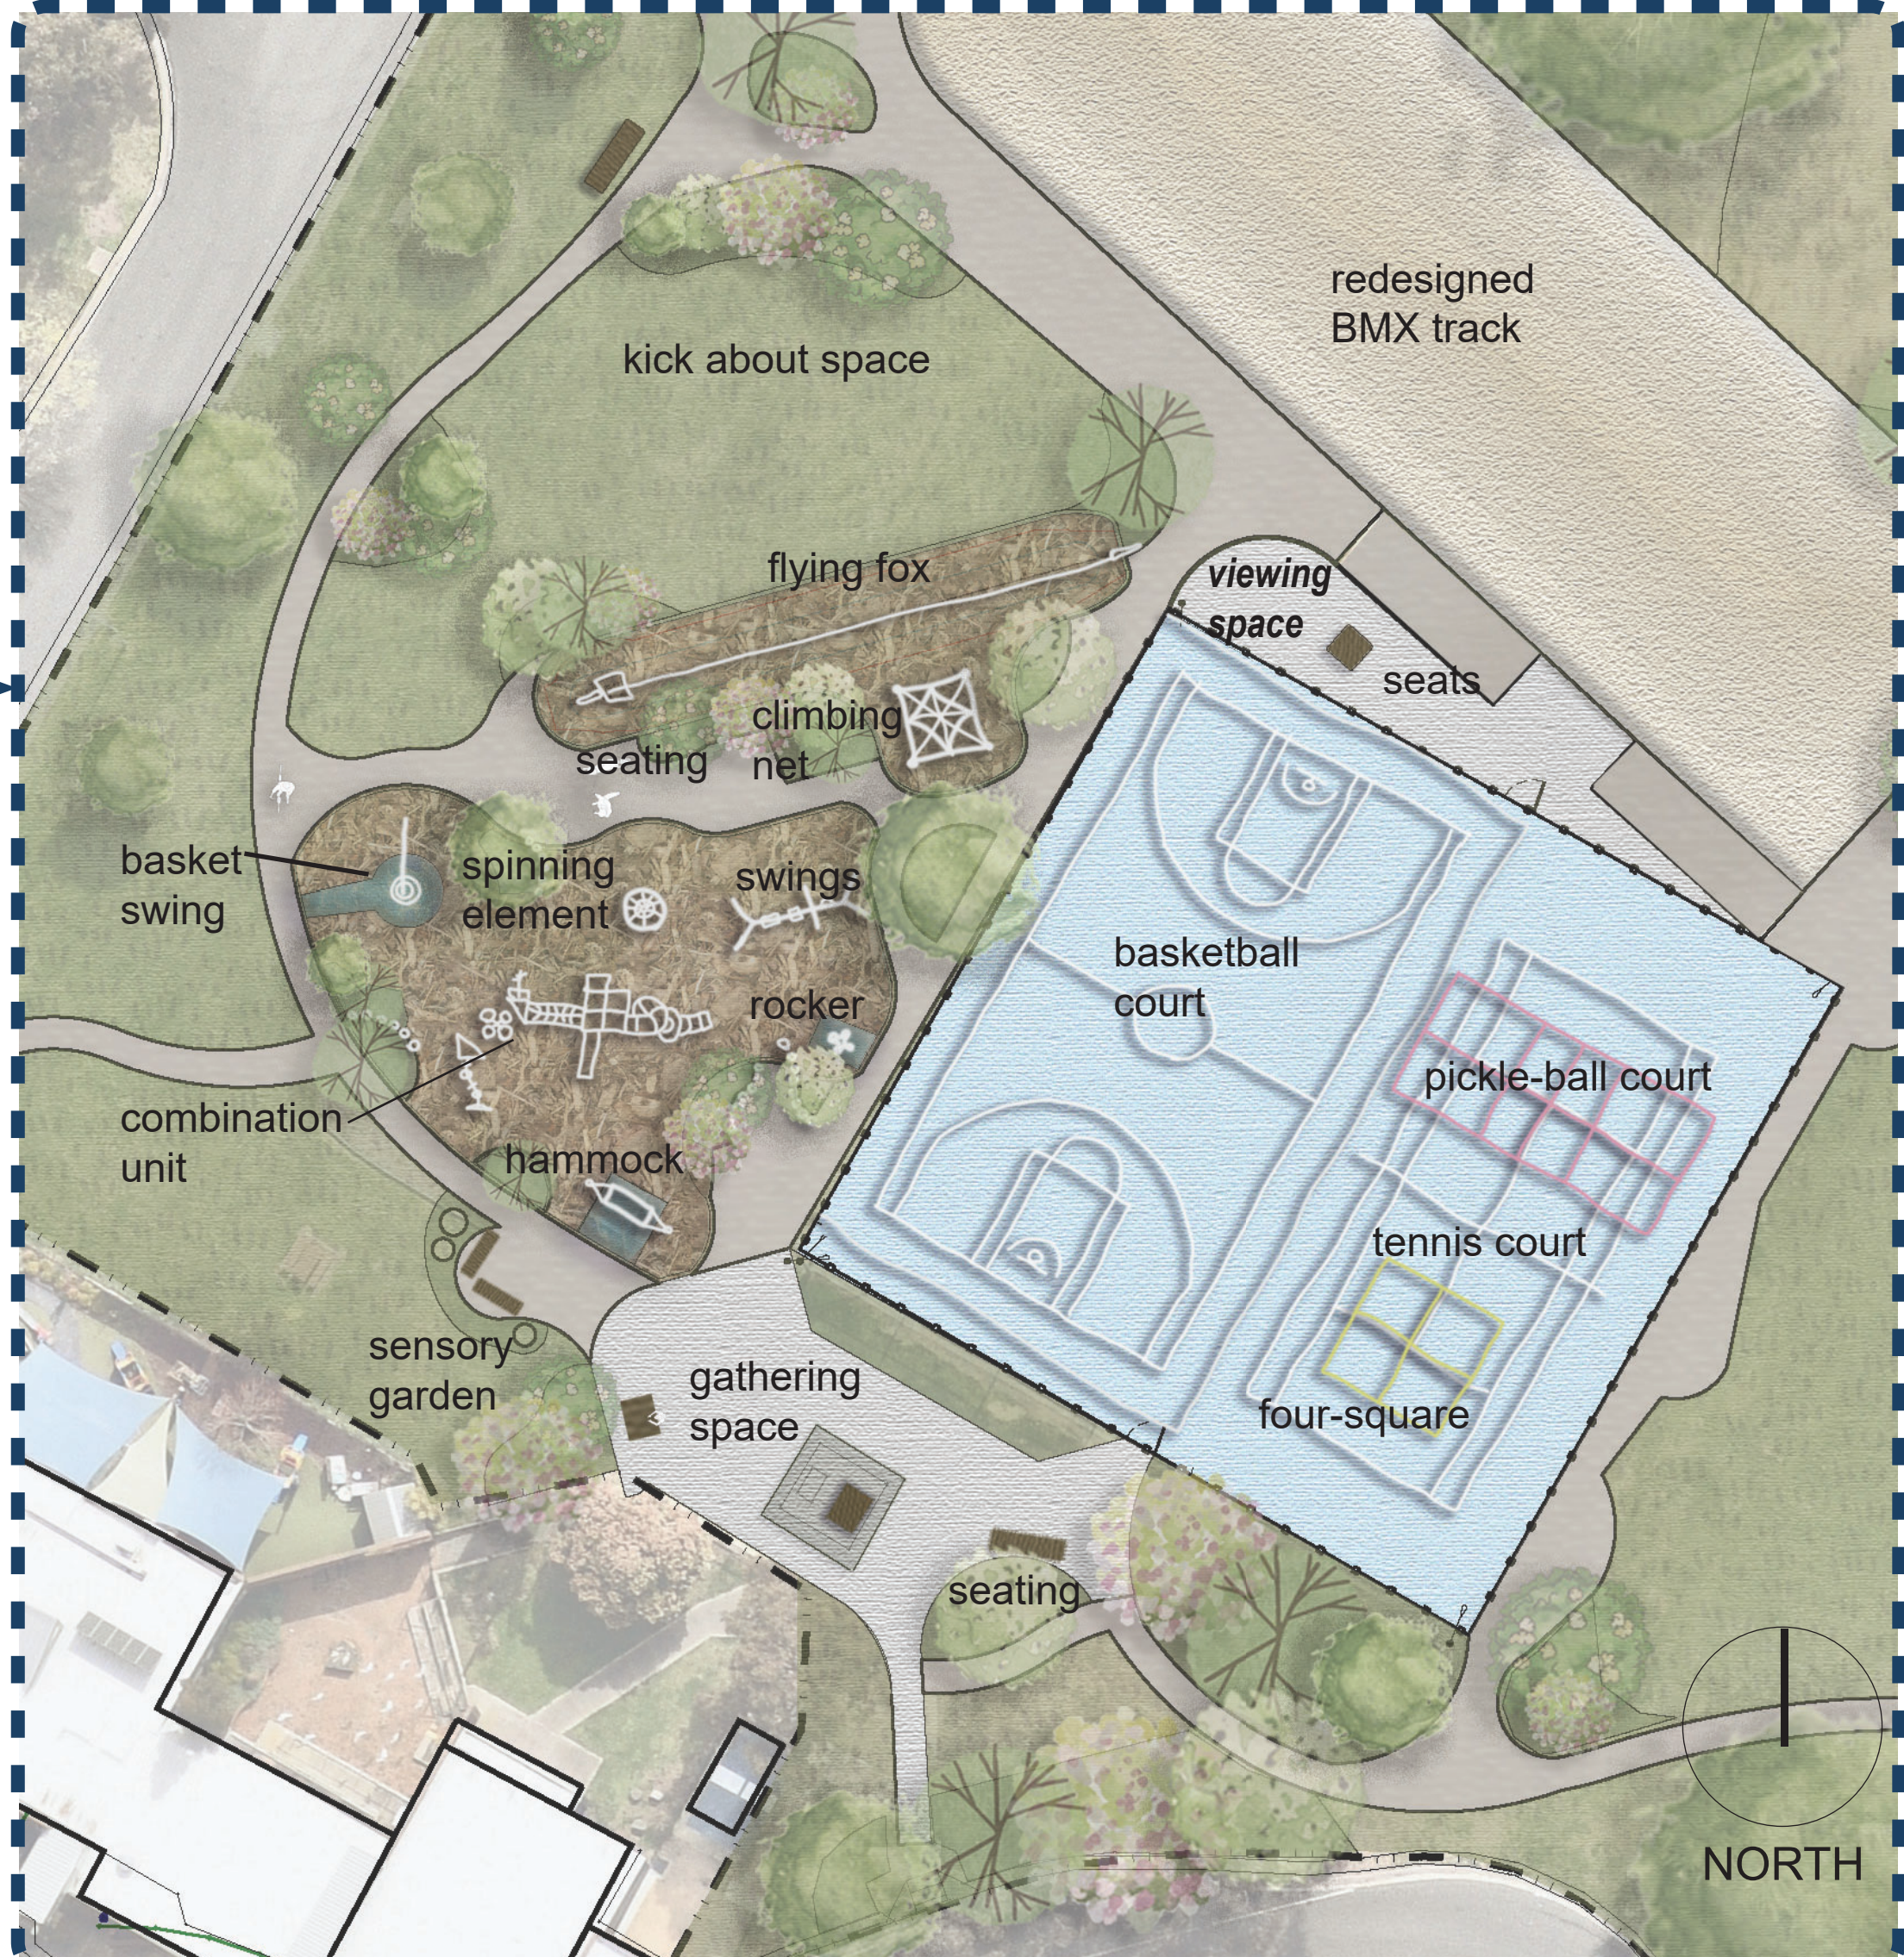

DETAIL PLAN

DATE Nov 2024 SCALE NTS @ A3

ENGAGEMENT SUMMARY WITH EXAMPLE IMAGES



1. Provide a modern playground that caters for all ages and abilities.



2. Develop a BMX track that caters for young and older children.



3. Use the hard court area for a range of sporting activities.



4. Provide more seating around the park with footpaths that connect to park entry points and create a continuous track.



5. Provide more greening and maintain the space to allow participation.

QR CODE LINK TO MYSAY



NEIGHBOURHOOD
PARKS PROGRAM

WHAT NEXT?

During the next 2 weeks we will be asking the community to review and share feedback. Works are expected to be undertaken in mid 2025. We appreciate the time you take to share your feedback with us.

PROVIDING FEEDBACK

You can contribute on our MySay page.

- <https://mysay.ballarat.vic.gov.au>
- email citydesign@ballarat.vic.gov.au
- phone (03) 5320 5500.